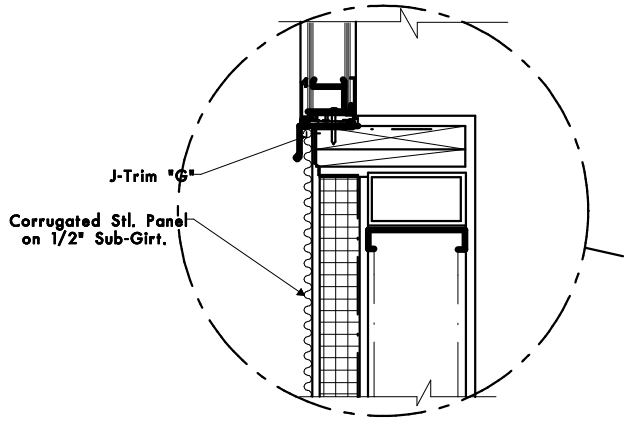

Scale: 3" = 1'-0"

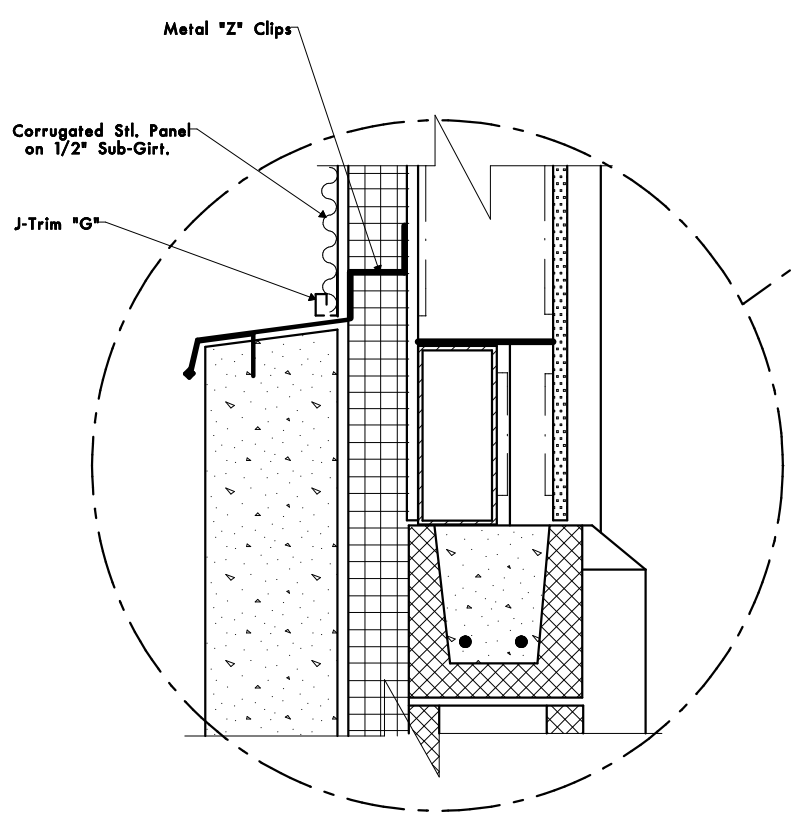

Scale: 3" = 1'-0"

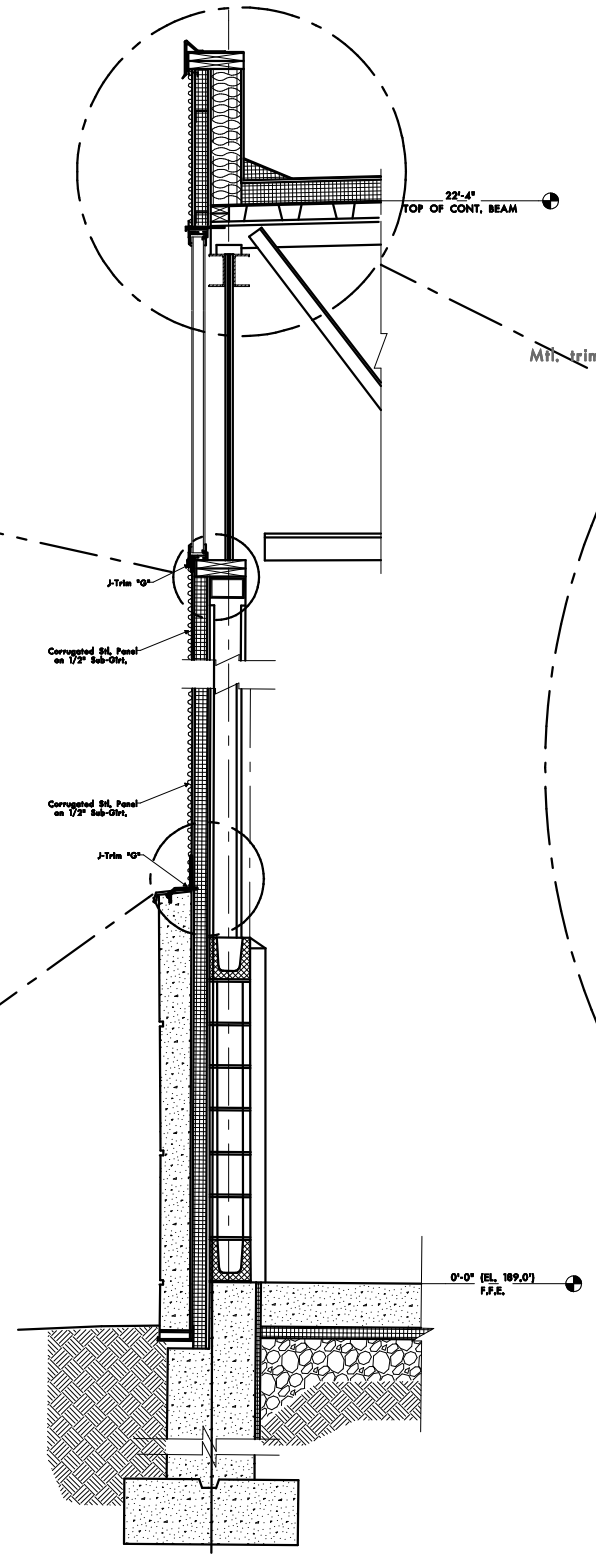

VEHICLE STAGING/PREP AREA (1/D11)

Scale: 3/4" = 1'-0"

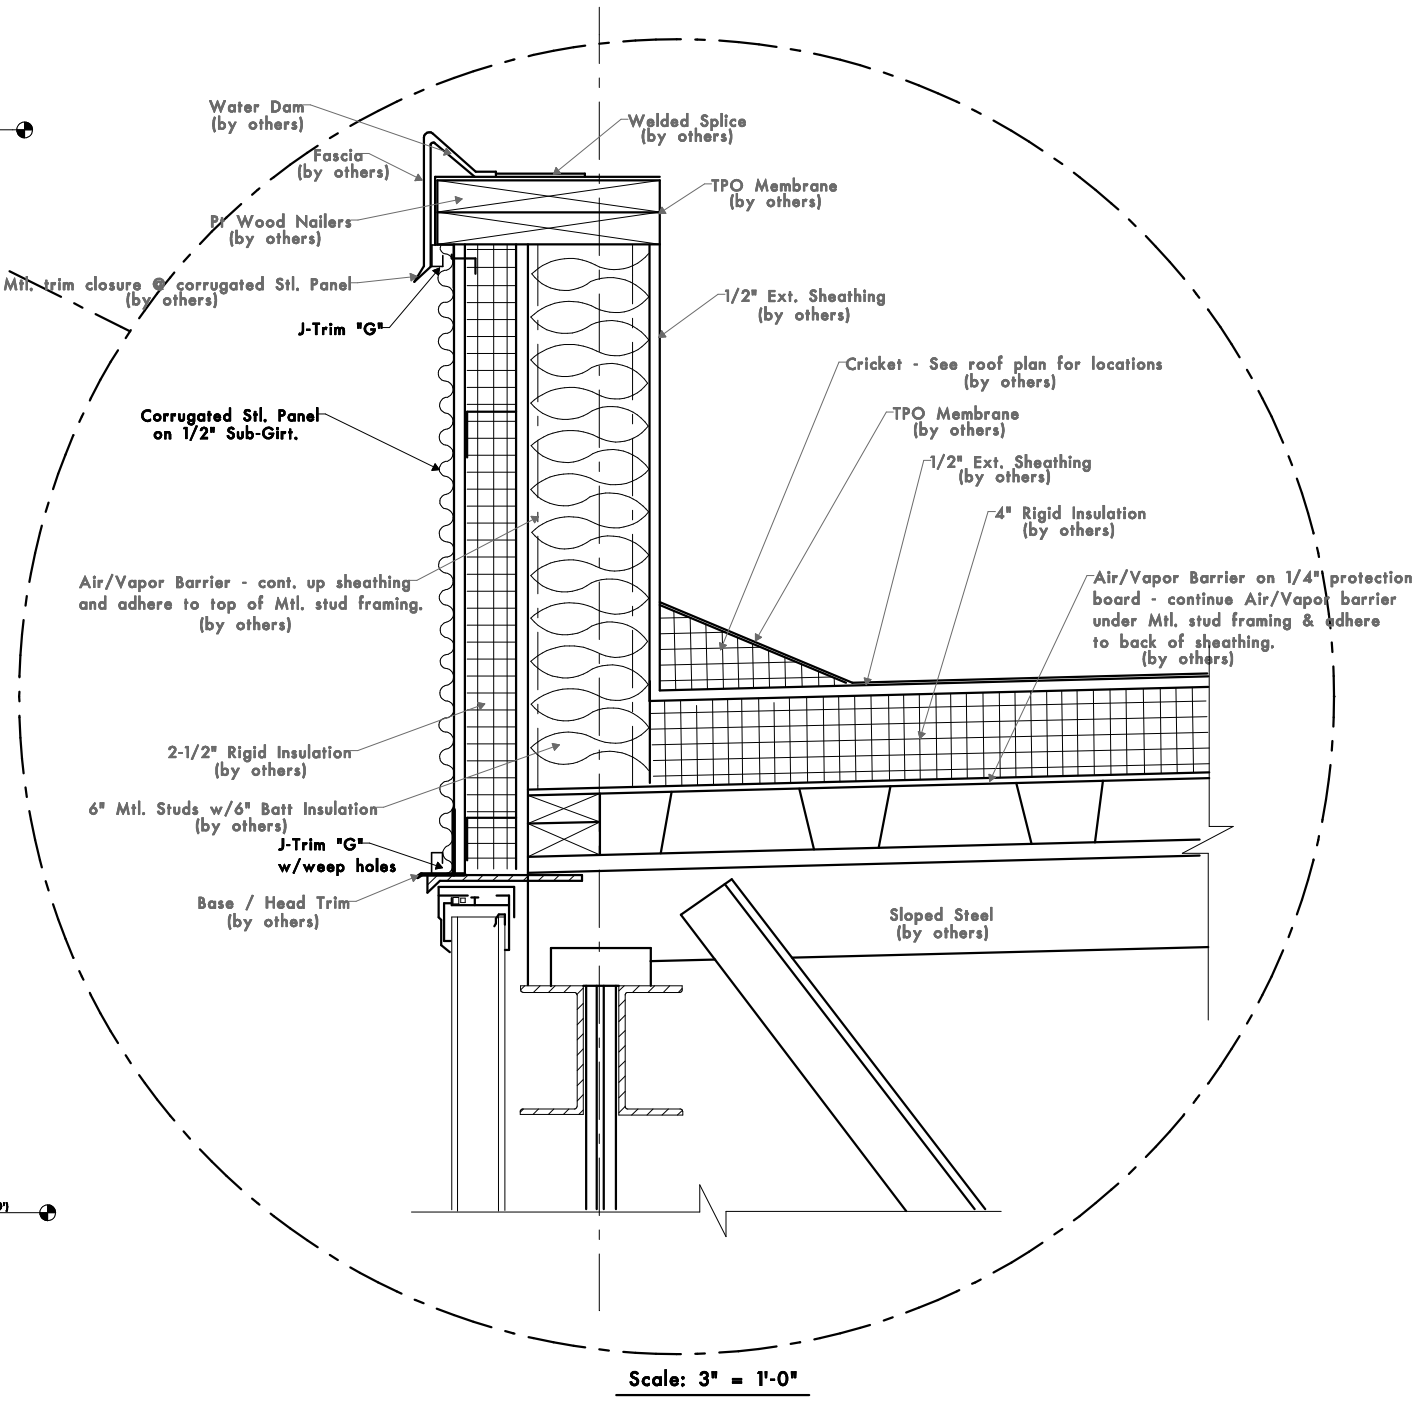

Scale: 3" = 1'-0"

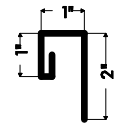

J-Trim (Upper)

Scale: 6" = 1'-0"

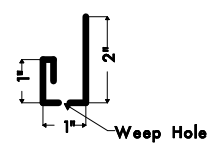

J-Trim (Lower)

Scale: 6" = 1'-0"

PACKERT DESIGN
266 Park Street . North Attleboro, MA 02760
(508)294-3612 . www.packertdesign.com

D11

DRAWN BY: DAVID PACKERT
SCALE: 1/8" = 1'-0"
DATE: MARCH 2008
PLAN NO. #010870
SHEET 11 OF

LEXINGTON
DEPARTMENT OF
PUBLIC WORKS

WALL SECTION & DETAILS

REV.	DATE	DESCRIPTION
1	06-04-08	General Revisions and re-scale