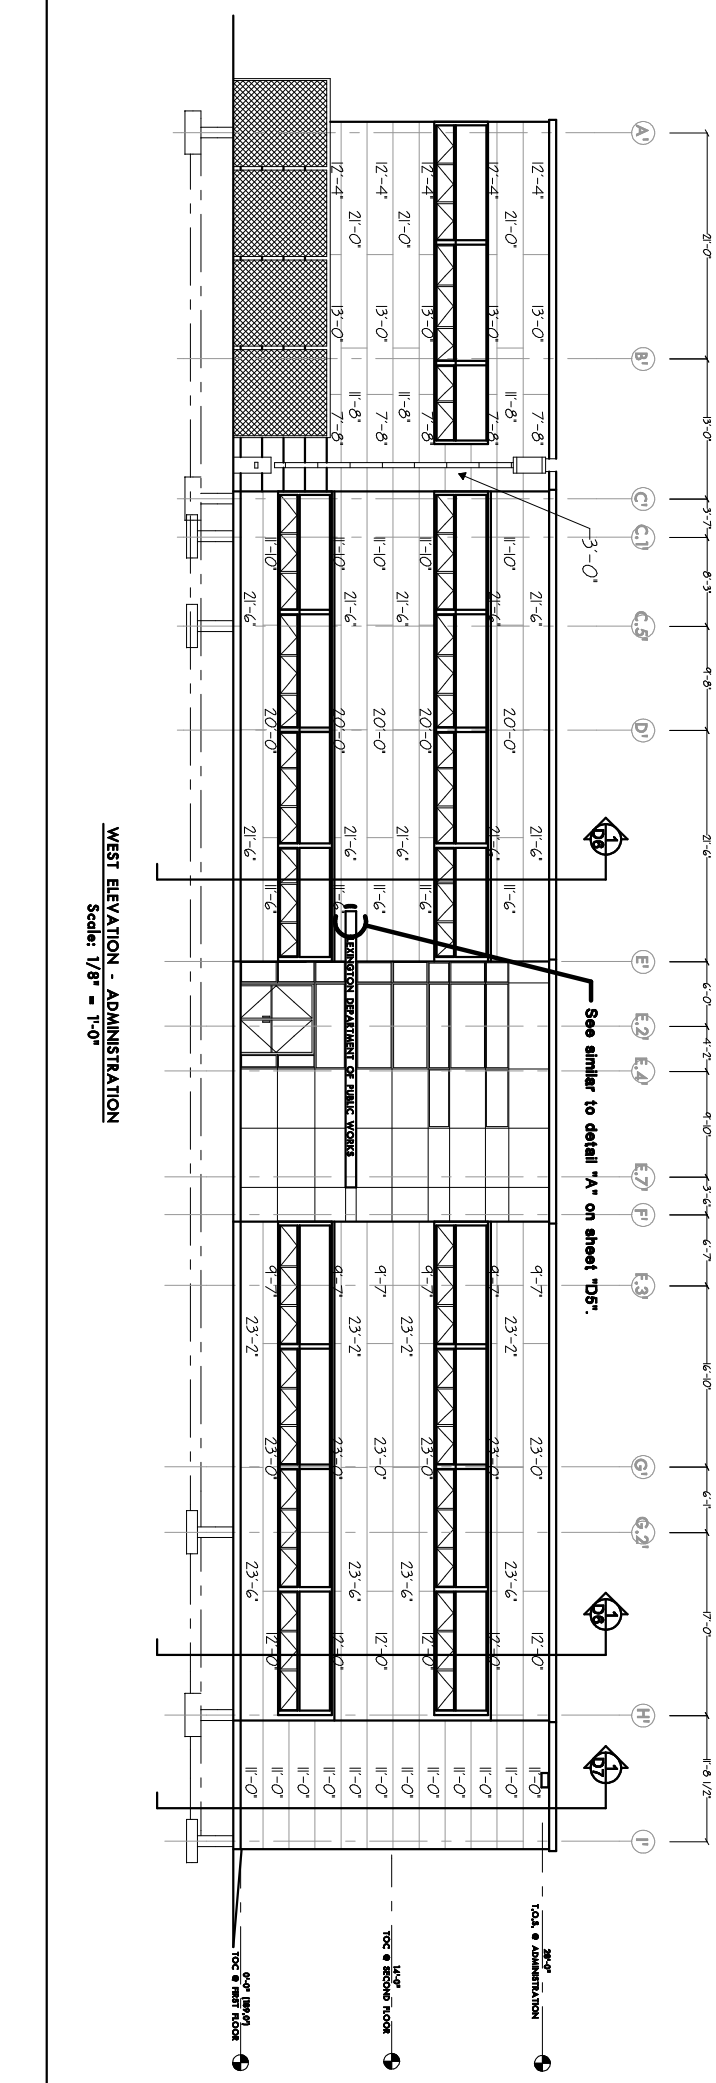

WEST ELEVATION - ADMINISTRATION
Scale: 1/8" = 1'-0"

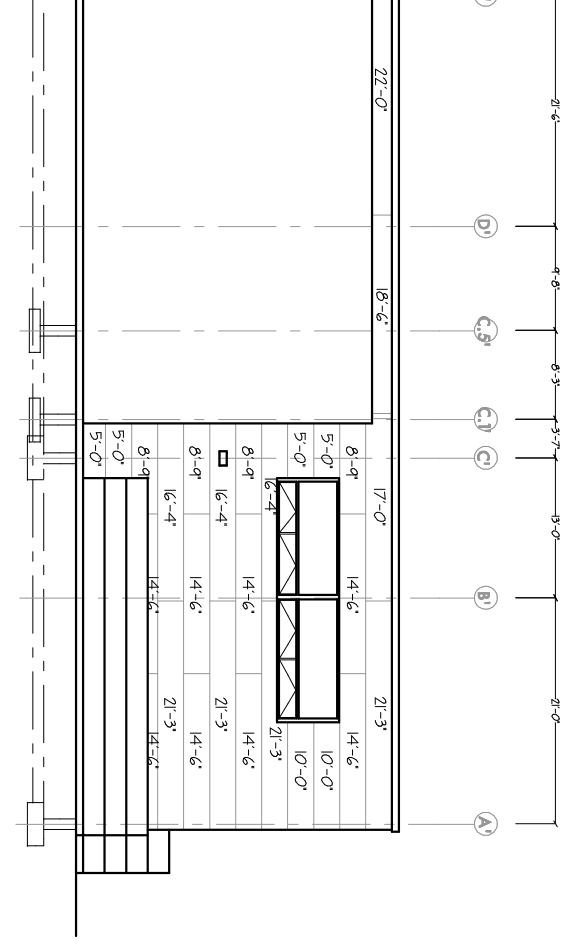

EAST ELEVATION - ADMINISTRATION
Scale: 1/8" = 1'-0"

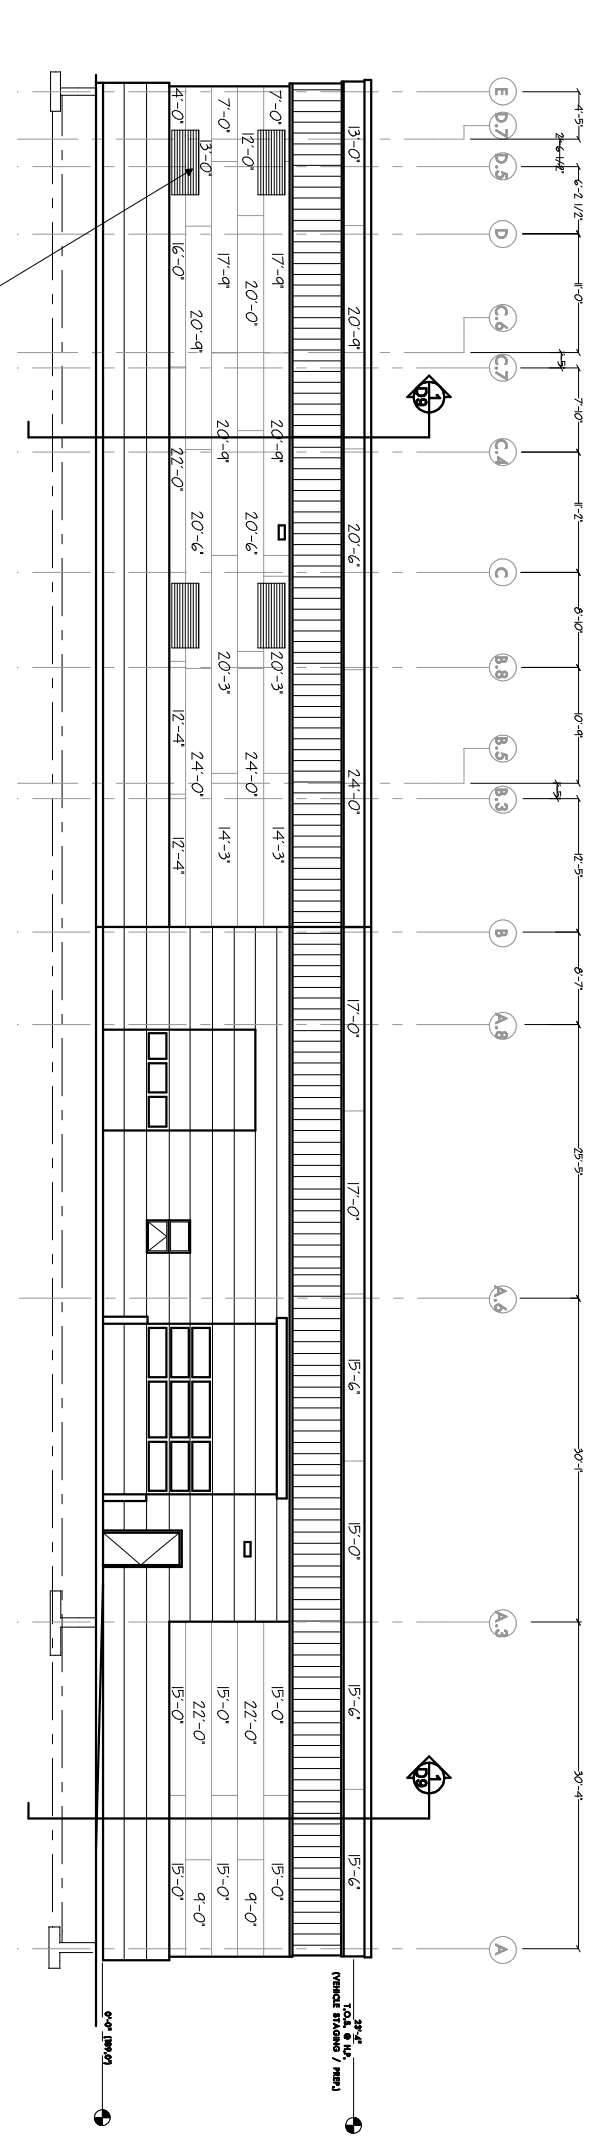

EAST ELEVATION
Scale: 1/8" = 1'-0"

REV.	DATE	DESCRIPTION
1	06-04-08	General Revisions and re-scale

LEXINGTON
DEPARTMENT OF
PUBLIC WORKS

EXTERIOR ELEVATIONS / PANEL LAYOUT

DRAWN BY: DAVID PACKERT
SCALE: 1/8" = 1'-0"
DATE: MARCH 2008
PLAN NO. #D10870
SHEET 1 OF

PACKERT DESIGN
266 Park Street . North Attleboro, MA 02760
(508)294-3612 . www.packertdesign.com

D1