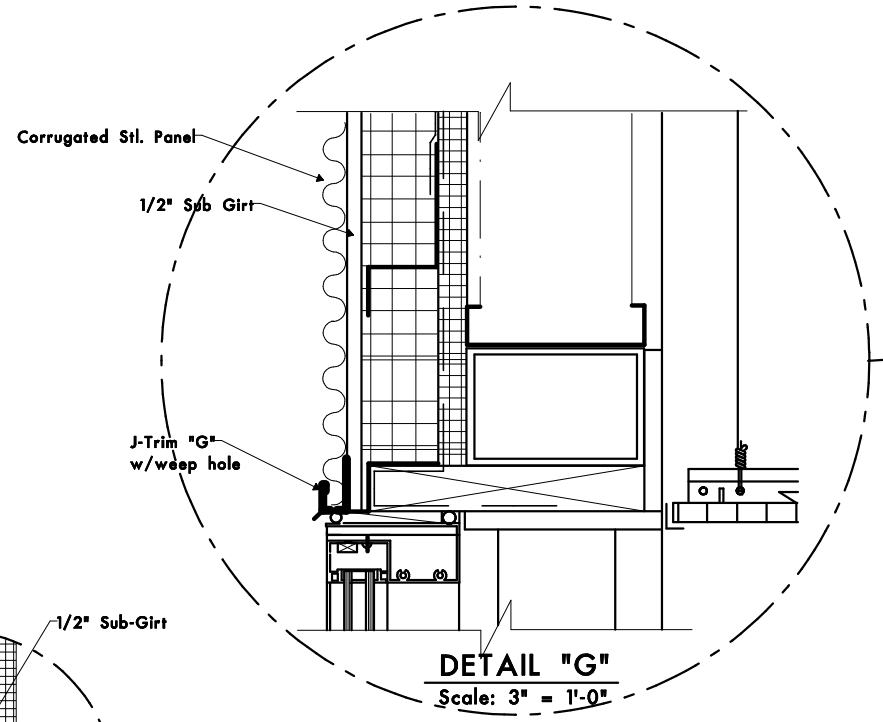

DETAIL "G"
Scale: 3" = 1'-0"

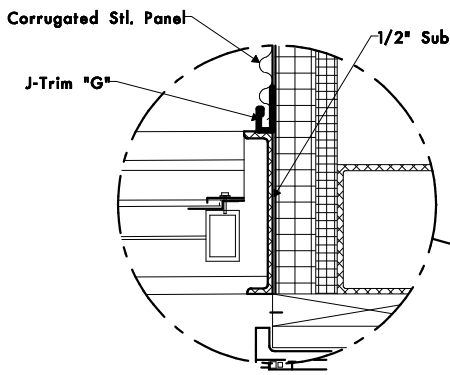

DETAIL "H"
Scale: 3" = 1'-0"

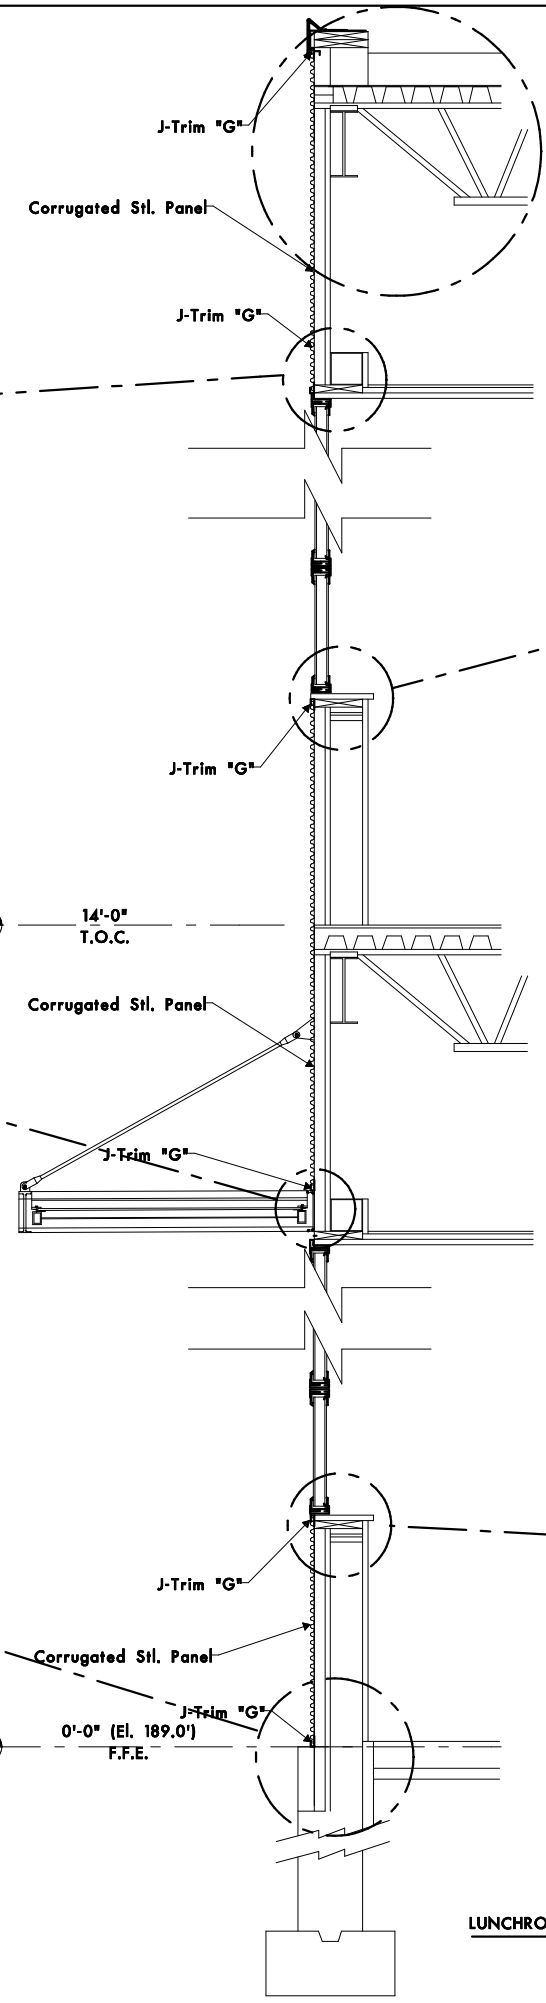

LUNCHROOM AND LARGE CONFERENCE ROOM W/CANOPY
Scale: 3/4" = 1'-0"

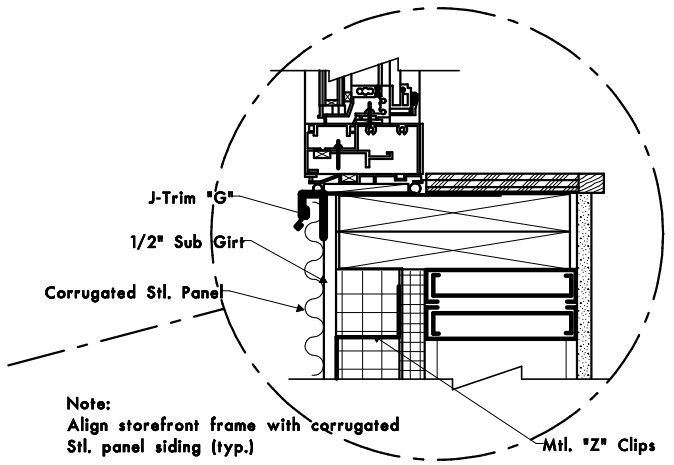

Note:
Align storefront frame with corrugated
Stl. panel siding (typ.)

DETAIL "D"
Scale: 3" = 1'-0"

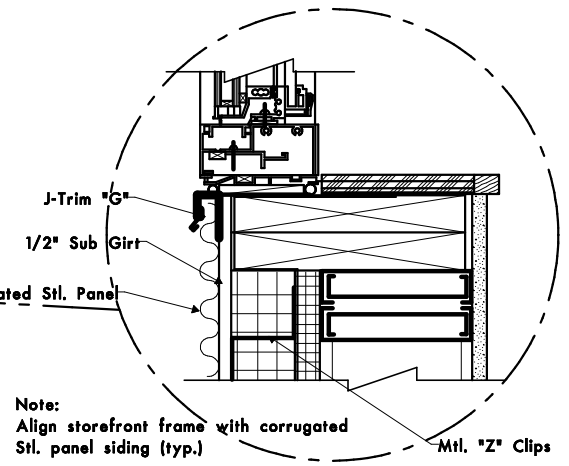

Note:
Align storefront frame with corrugated
Stl. panel siding (typ.)

DETAIL "D"
Scale: 3" = 1'-0"

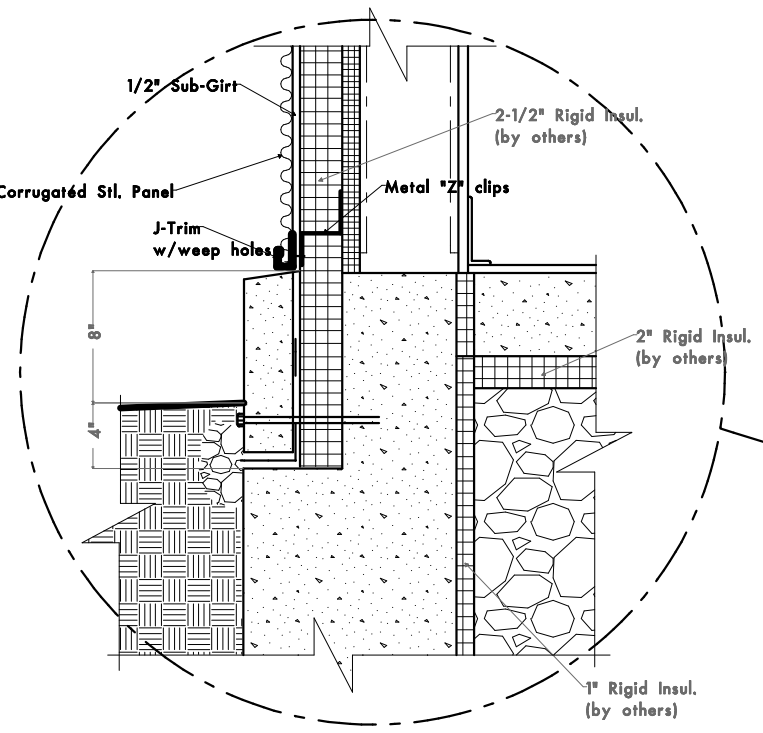

DETAIL "C"
Scale: 3" = 1'-0"

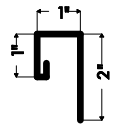

J-Trim (Upper)
Scale: 6" = 1'-0"

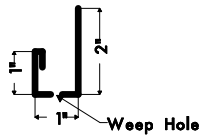

J-Trim (Lower)
Scale: 6" = 1'-0"

PACKERT DESIGN
266 Park Street . North Attleboro, MA 02760
(508)294-3612 . www.packertdesign.com

D8

DRAWN BY: DAVID PACKERT
SCALE: 1/8" = 1'-0"
DATE: MARCH 2008
PLAN NO. #210870
SHEET 8 OF

LEXINGTON
DEPARTMENT OF
PUBLIC WORKS

WALL SECTION & DETAILS

REV.	DATE	DESCRIPTION
1	06-04-08	General Revisions and re-scale