Note:
Packert Design is a residence design service and not an architectural or engineering firm. These plans are intended for dimensional and conceptual use. Any engineering required is the sole responsibility of the customer and/or builder.

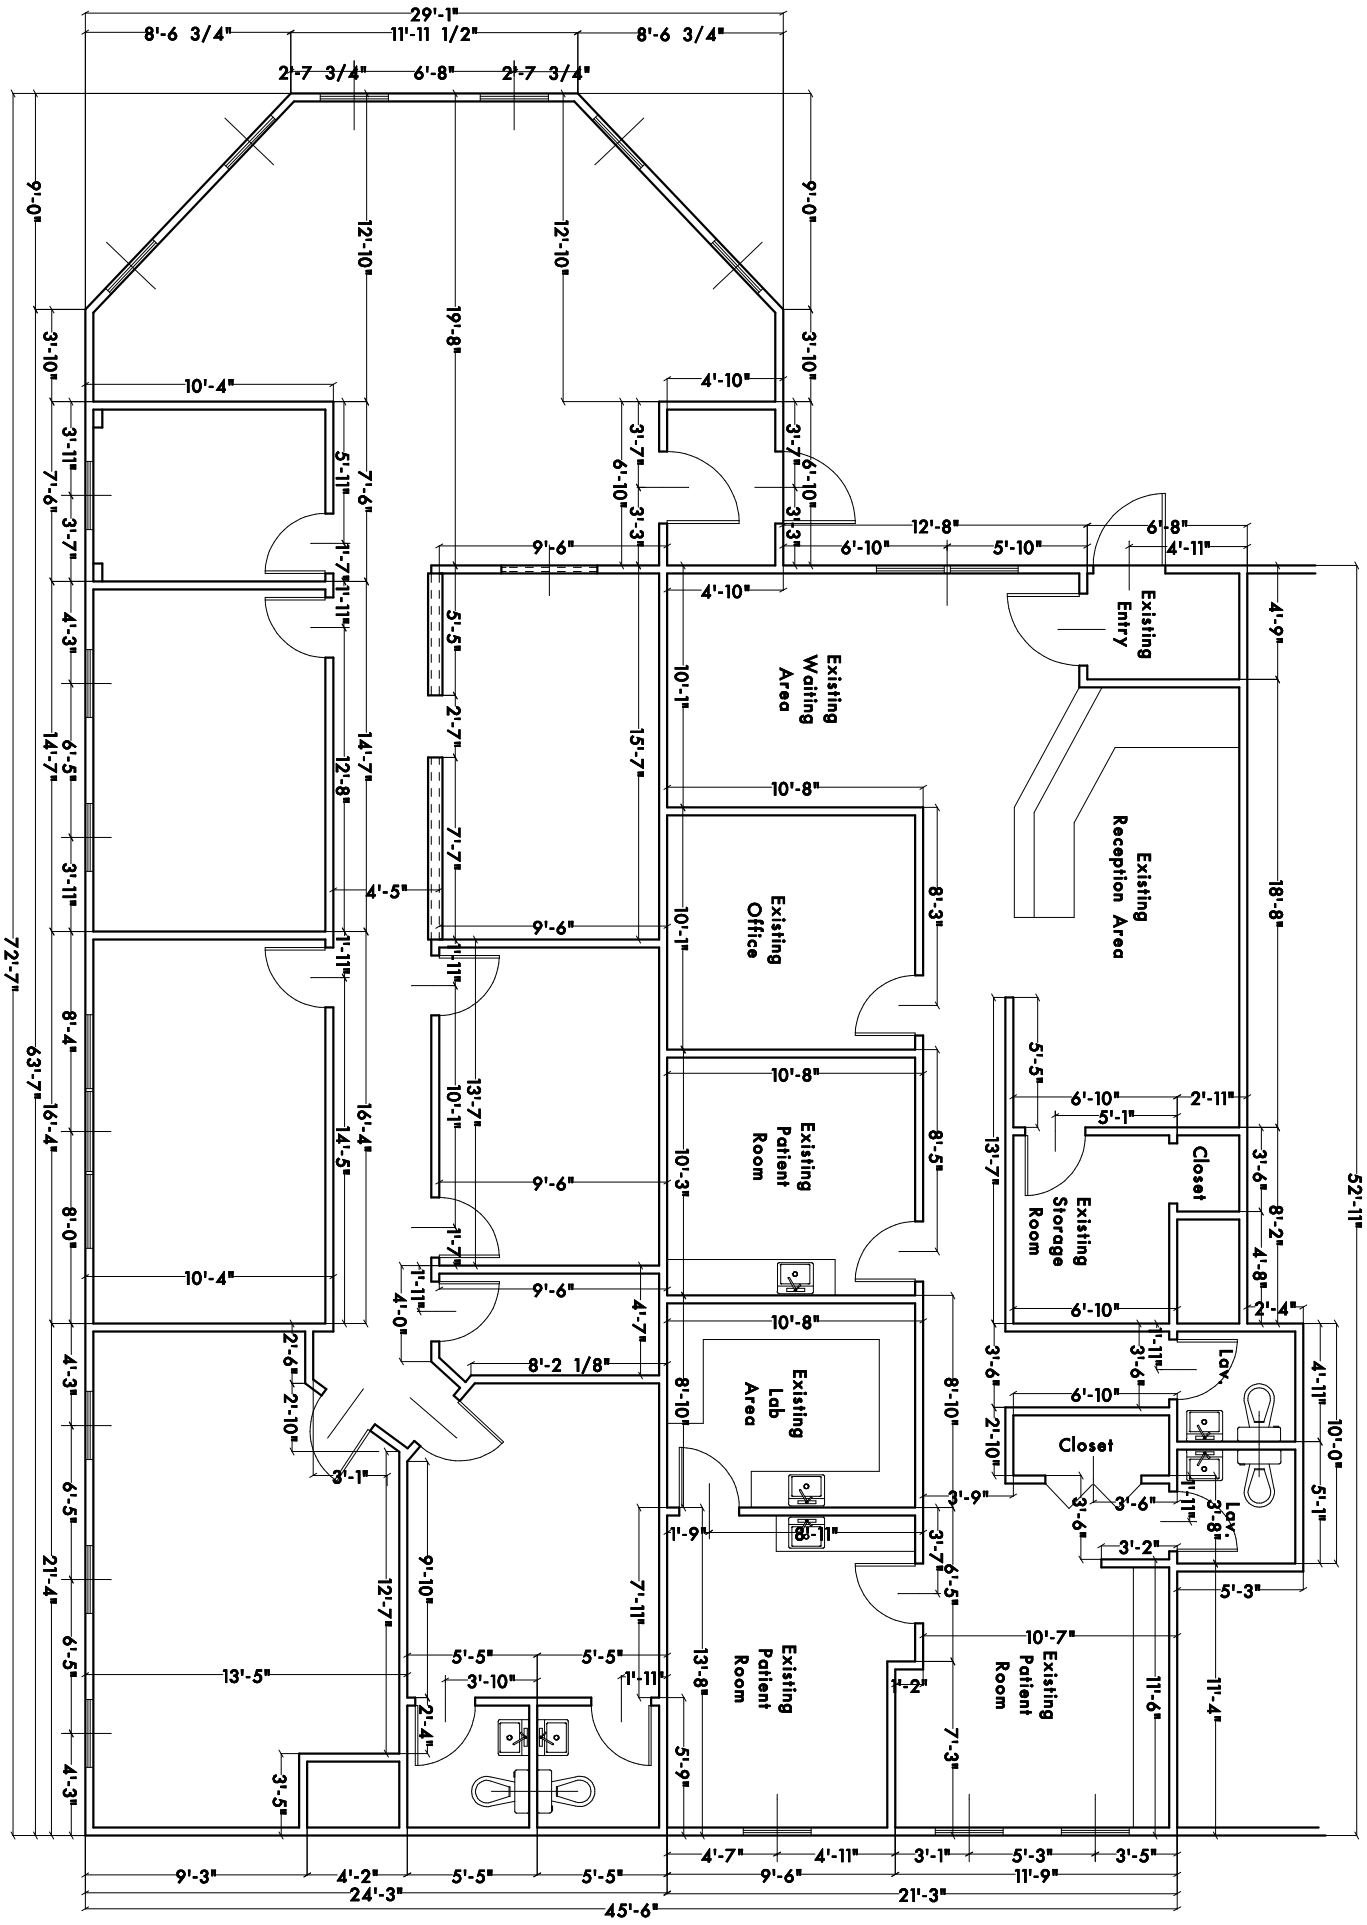

Existing Office Area: 1,229 s.f.

Proposed Office Area: 1,715 s.f.

Note:
Scale is at 1/2 shown on 11" x 17" prints.

EXISTING
LAYOUT FOR
SOUTHEAST ORTHODONTICS

EXISTING FLOOR PLAN

SCALE: NOTED
DATE: OCTOBER 2006
DRAWN BY: D PACKERT
PLAN NO. #D10802
SHEET 1 OF

PACKERT DESIGN
CUSTOM HOME DESIGN
(508) 699-0802
www.packertdesign.com

D1